




2 SOUTH CORRIDOR ELEVATION  
ID2.3G ID3.1 SCALE: 1/4" = 1'-0"  
ID2.3W

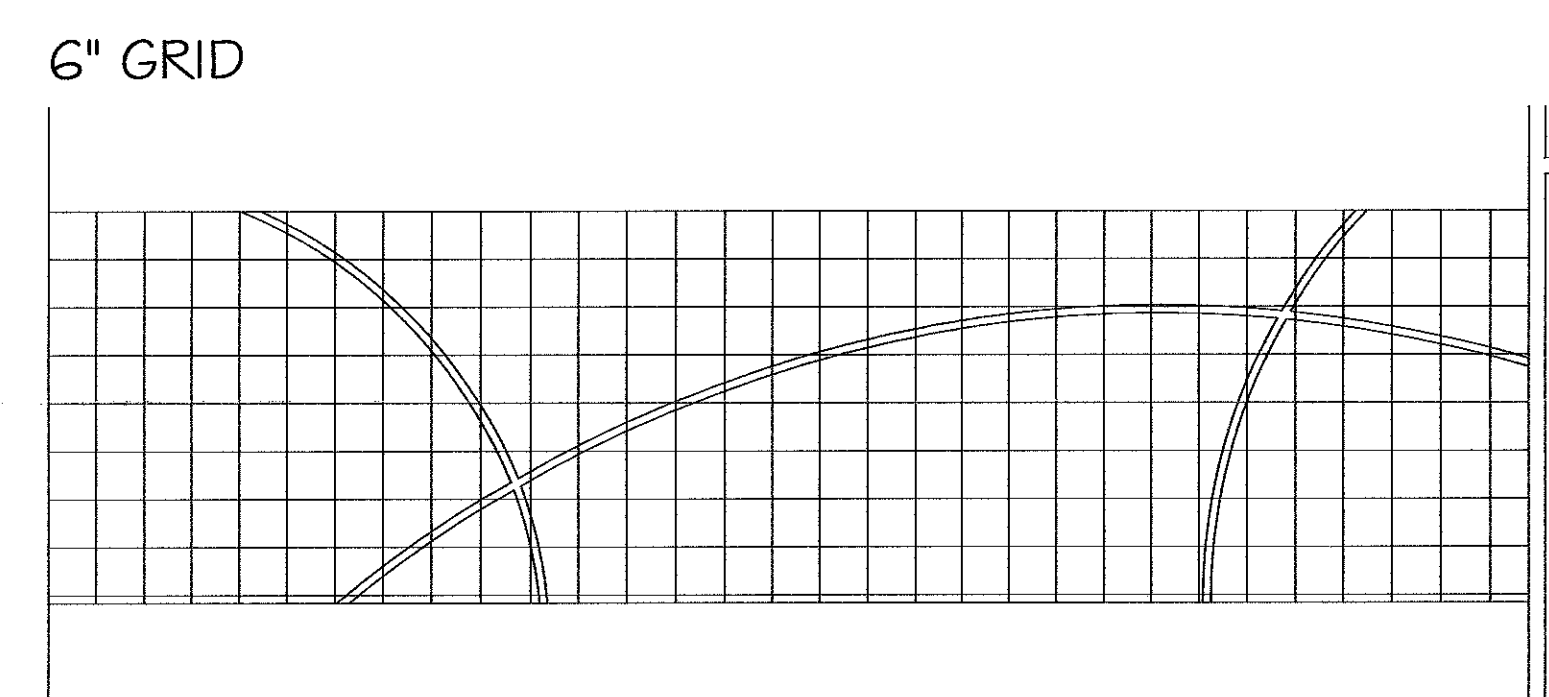

6 DETAIL "A" GRAPHIC GRID  
ID3.1 ID3.1 SCALE: 1/2" = 1'-0"

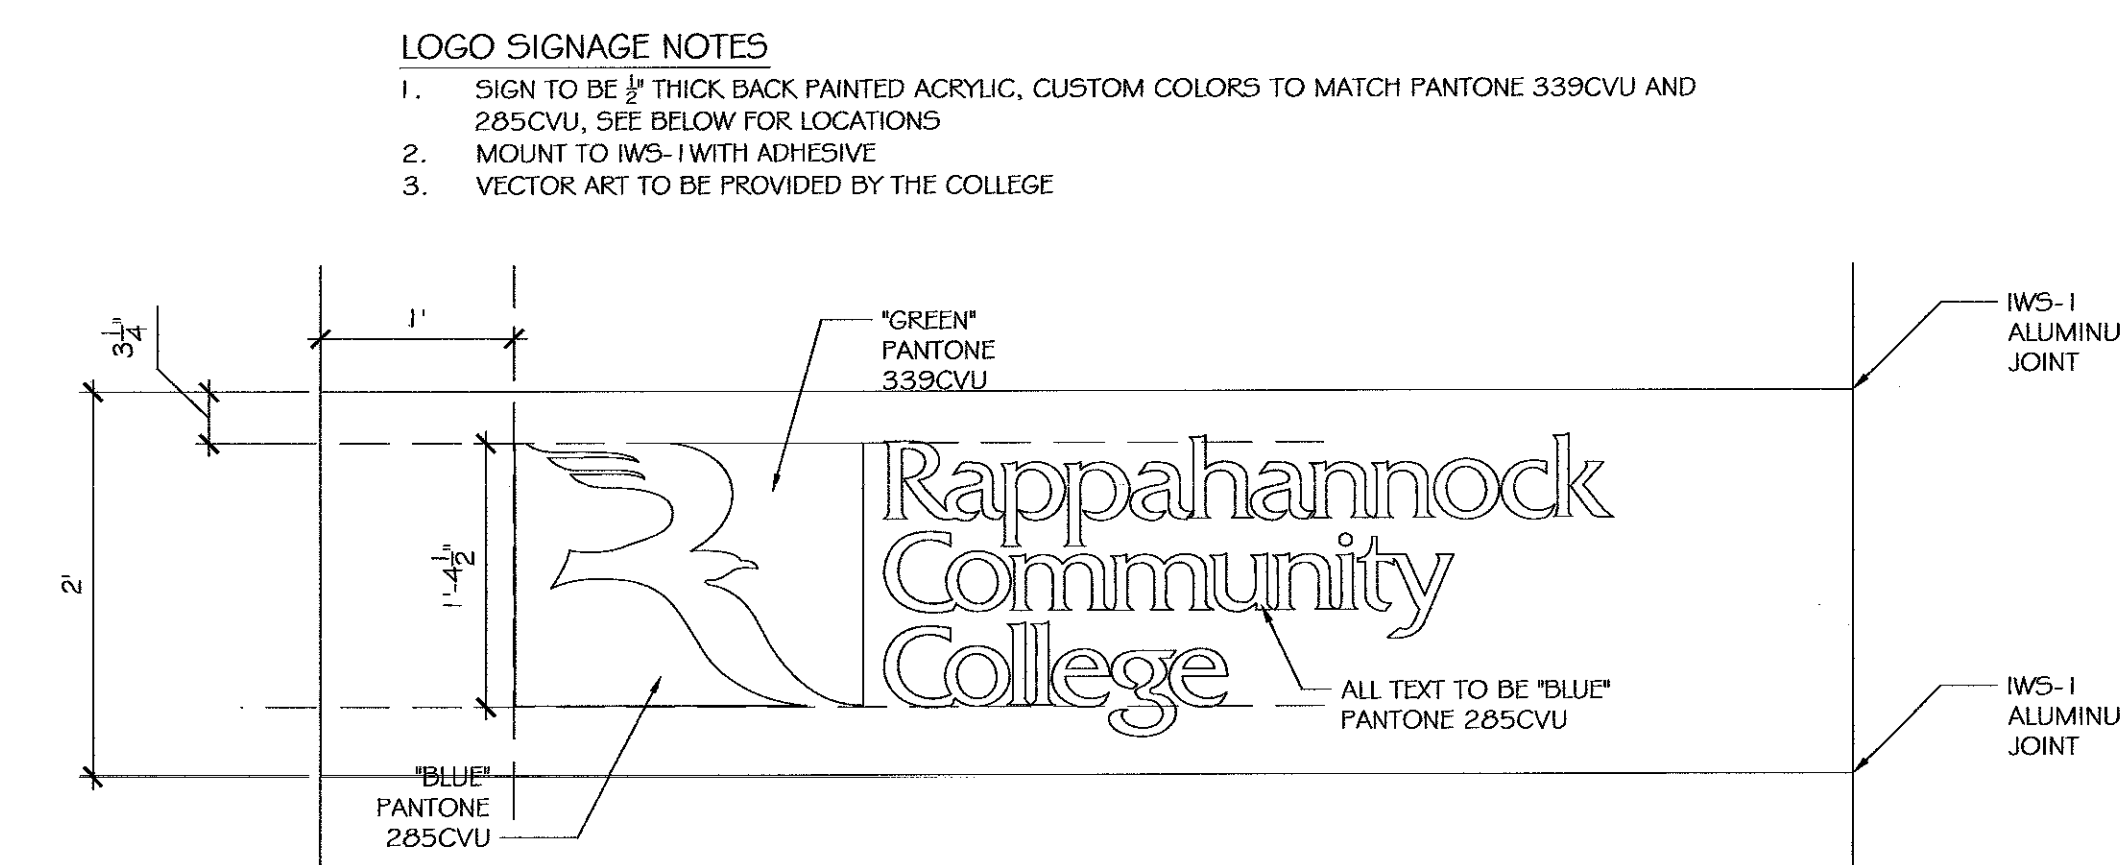

9 LOGO DETAIL

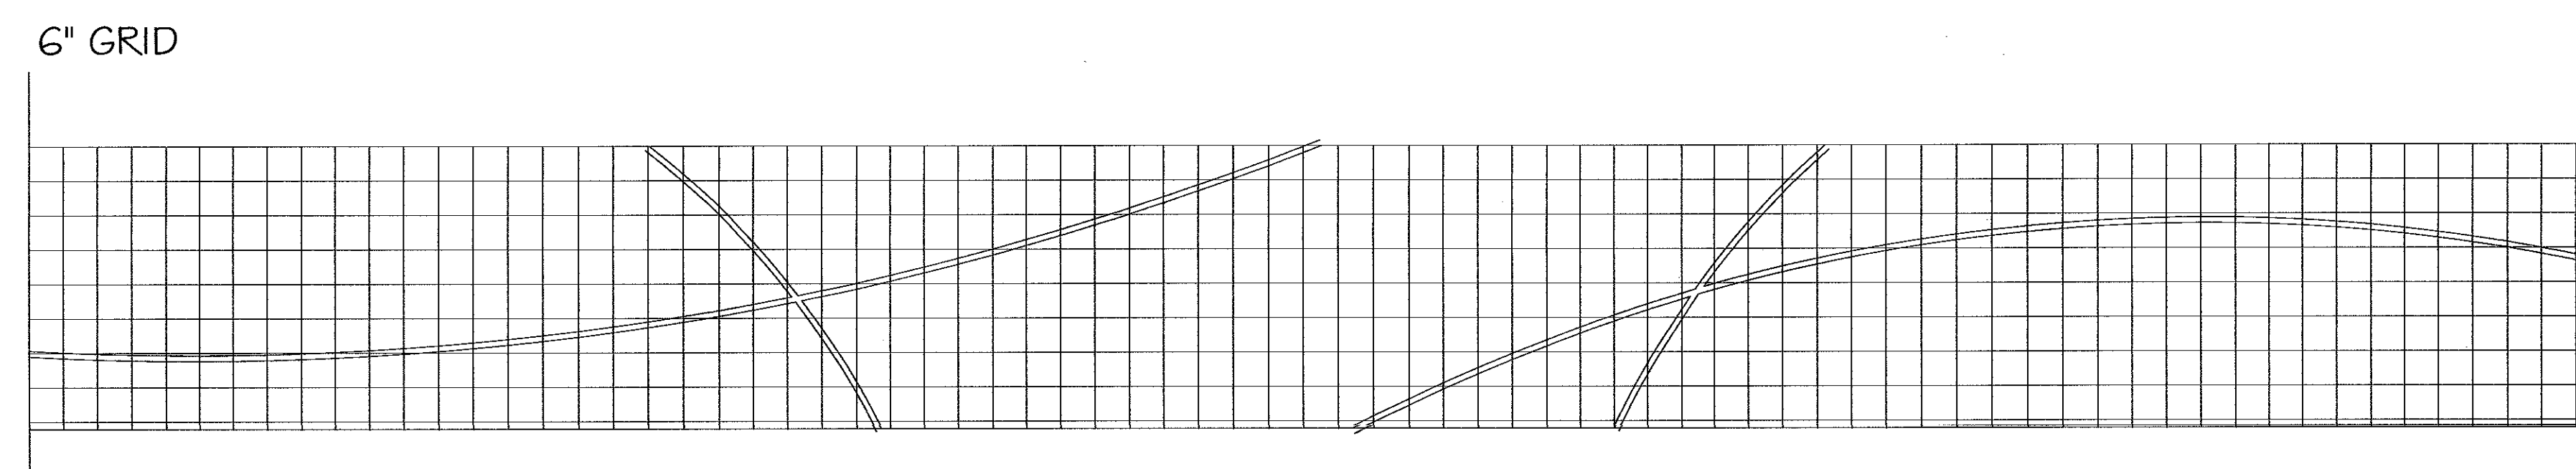

8 DETAIL "C" GRAPHIC GRID  
ID3.1|ID3.1 SCALE: 1/2" = 1'-0"